Conceptual Plan - Not For Construction

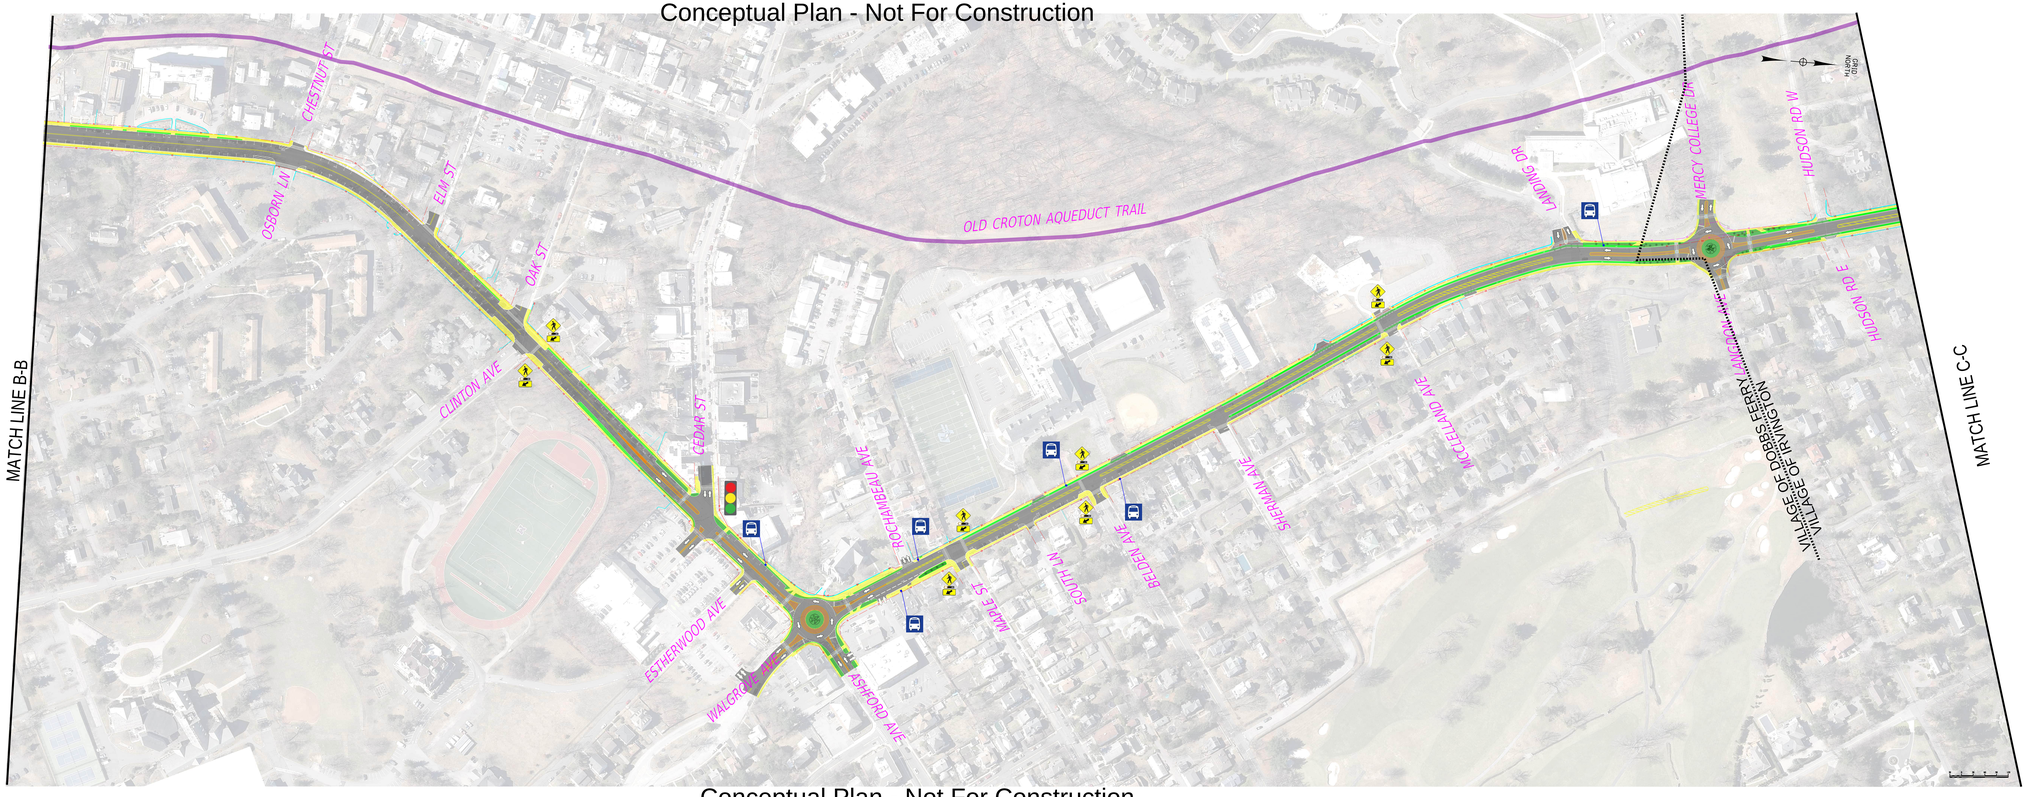

LEGEND

- DIRECTION OF TRAVEL
- HB — HIGHWAY BOUNDARY
- EXISTING SHARED USE PATH
- OLD CROTON AQUEDUCT TRAIL
- NEW SIDEWALK
- DEDICATED BIKE LANE
- NEW SHARED USE PATH
- PAVEMENT REMOVAL
- TRUCK APRON / RAISED ISLAND
- LANDSCAPED AREA
- PROPOSED BUS STOP
- EXISTING RETAINING WALLS
- EXISITING SIDEWALK ON BRIDGE

Conceptual Plan - Not For Construction

NEW YORK STATE OF OPPORTUNITY. Department of Transportation

U.S. Route 9 Complete Streets Preliminary Engineering
Village of Dobbs Ferry/Irvington
Conceptual Plan